

THE PORT AUTHORITY  
OF NY & NJ

CONFORMED DRAWING  
08/2/90  
SIGNED AND SEALED  
COPY IS KEPT ON FILE


ORIGINAL SIGNED & SEALED BY  
H.F.P.E. (OR R.A.)

Joseph R. Loring  
& Associates, Inc.  
consulting engineers

One Pennsylvania Plaza  
New York, New York 10001-2045  
Tel: 212 963-7800, Fax: 212 963-7382

THE OFFICE OF  
DAVID  
ELIOT  
LEIBOWITZ  
P.E.  
REGISTERED PROFESSIONAL ENGINEER  
IN THE STATE OF NEW YORK  
No. 00000000000000000000

LESLIE E. ROBERTSON  
ASSOCIATES, P.L.L.C.  
CONSULTING ENGINEERS, ARCHITECTS  
20 EAST 90TH STREET  
NEW YORK, N.Y. 10019  
TEL: 212/360-0000 FAX: 212/360-0000

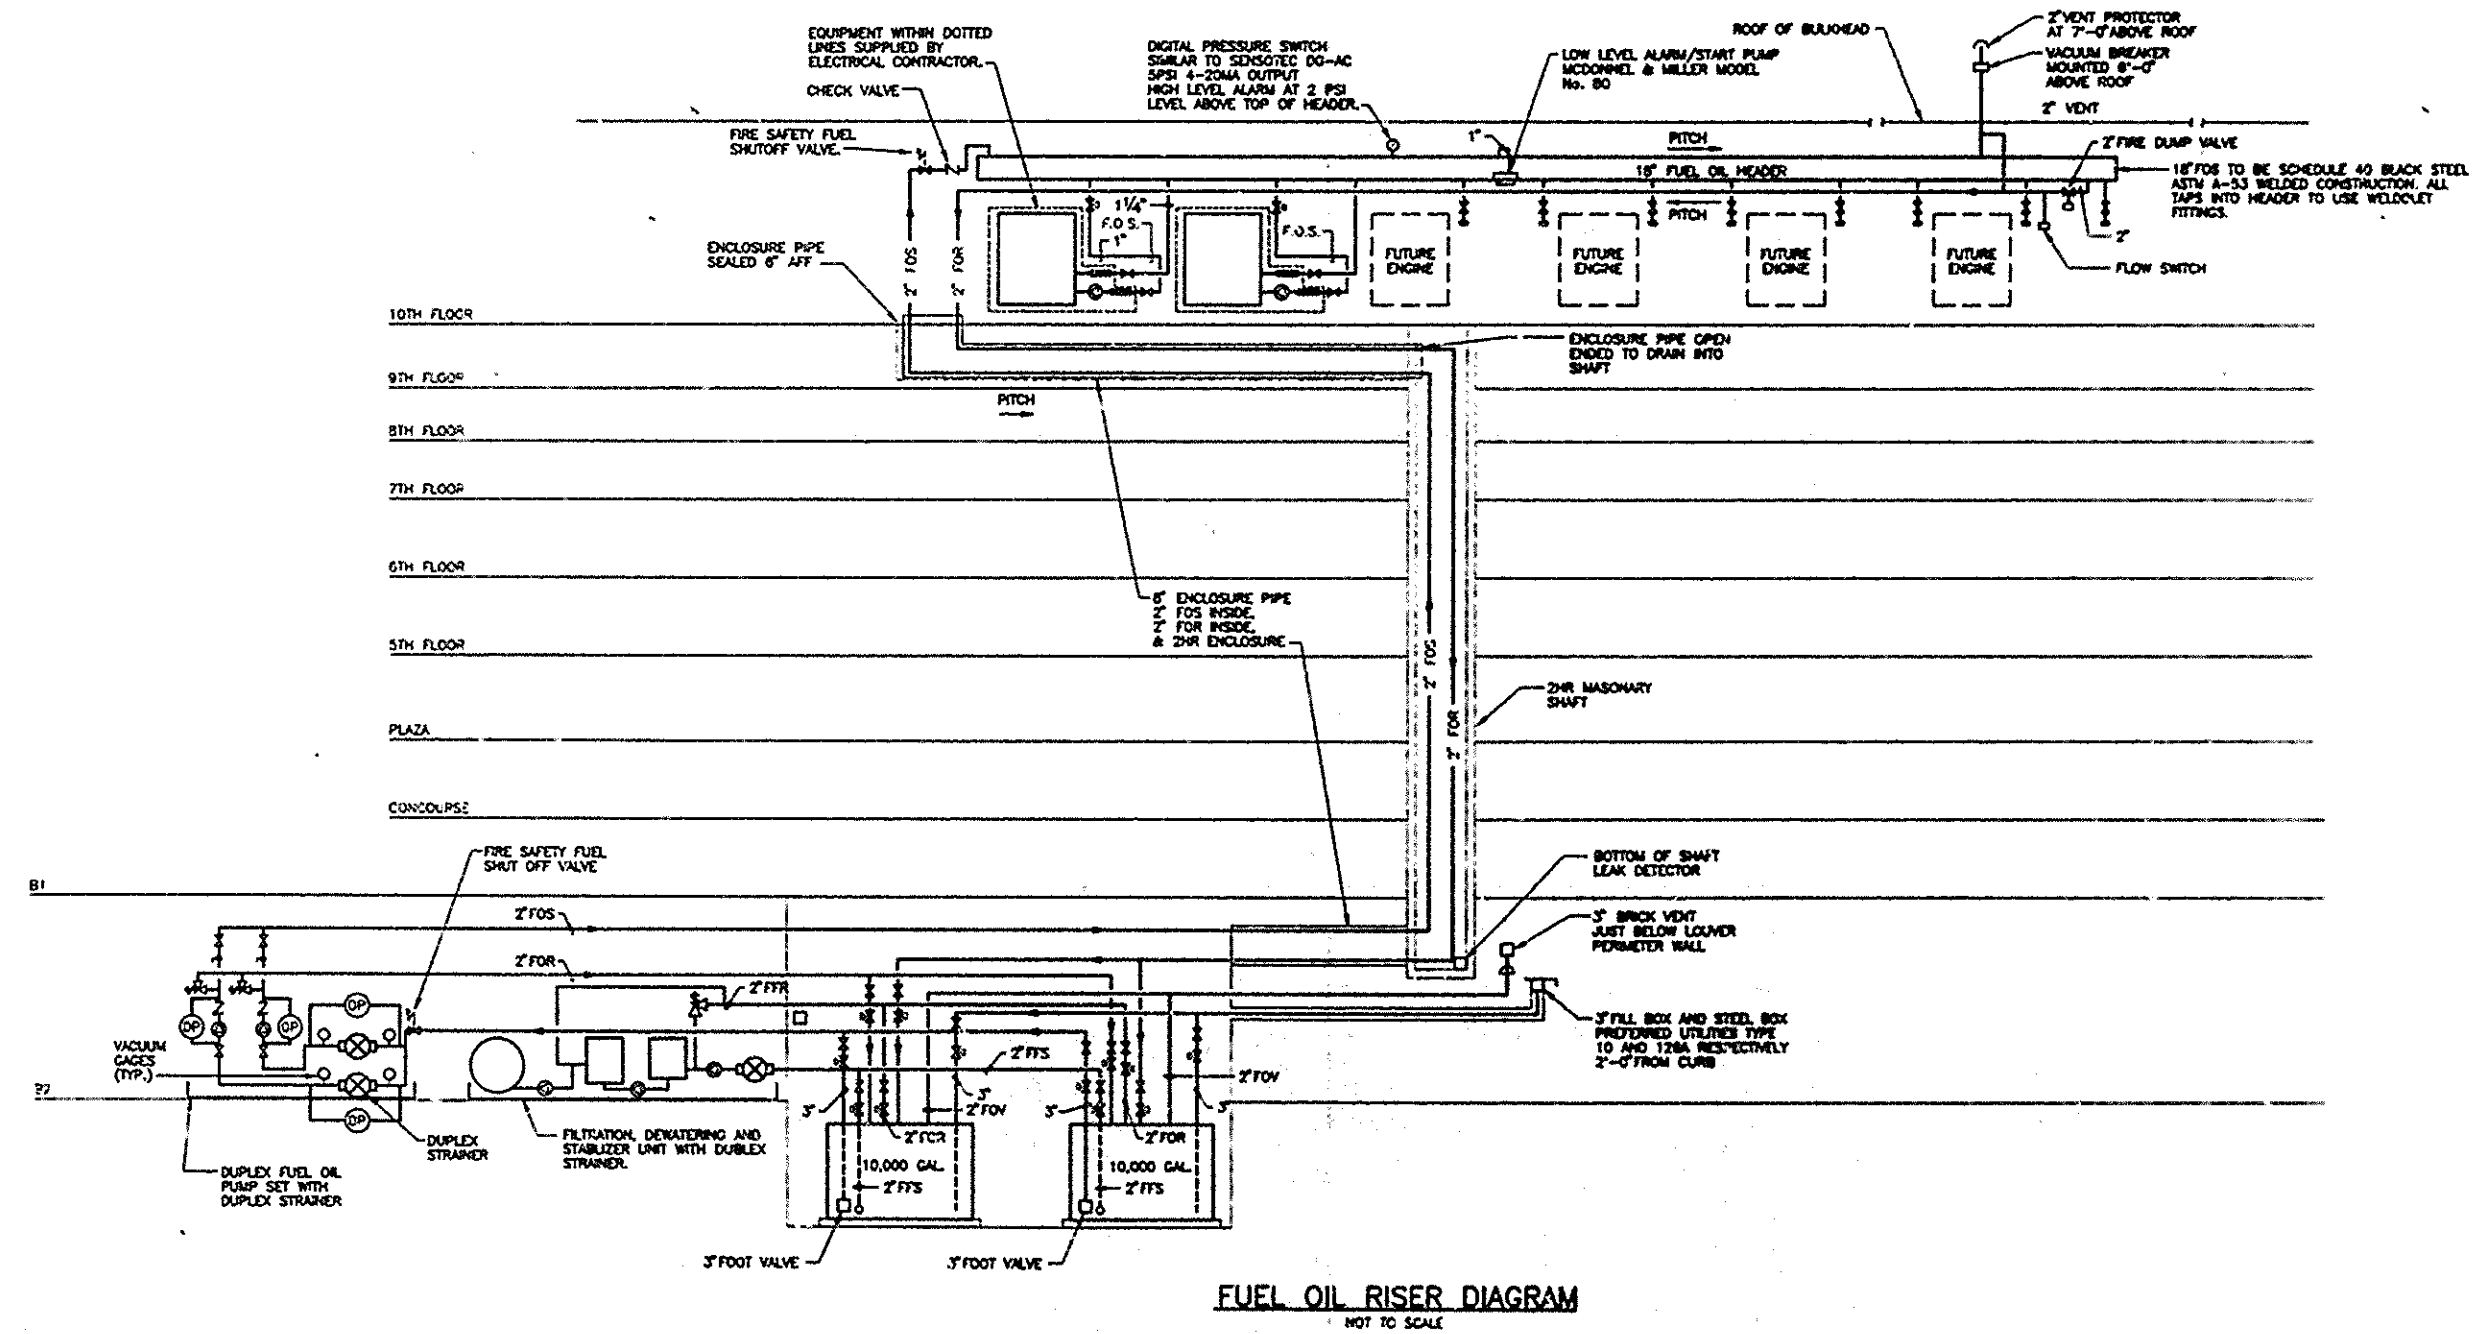

FUEL OIL RISER DIAGRAM  
NOT TO SCALE

No. Date Revision Approved

Engineering Department  
Design Divisions

The  
World  
Trade  
Center

STANDBY POWER  
5 WORLD TRADE CENTER

MECHANICAL

FUEL OIL  
RISER DIAGRAM

This drawing is subject to conditions in contract  
as amended, specs, designs and methods  
therein are reserved to Port Authority and  
may not be used without its written consent.

Designed by: H.F.P.E. Drawn by: H.F.P.E. Check by: H.F.P.E.  
Date: 11/17/91 Scale: NONE  
Drawing Number: WTC-046.071 M-03

